ROOF PLAN

husband and carpenter architects ltd
13b St George Wharf, London, SW8 2LE
e-mail: admin@husbandandcarpenter.com
tel: 020 7793 3660 fax 020 7793 3661

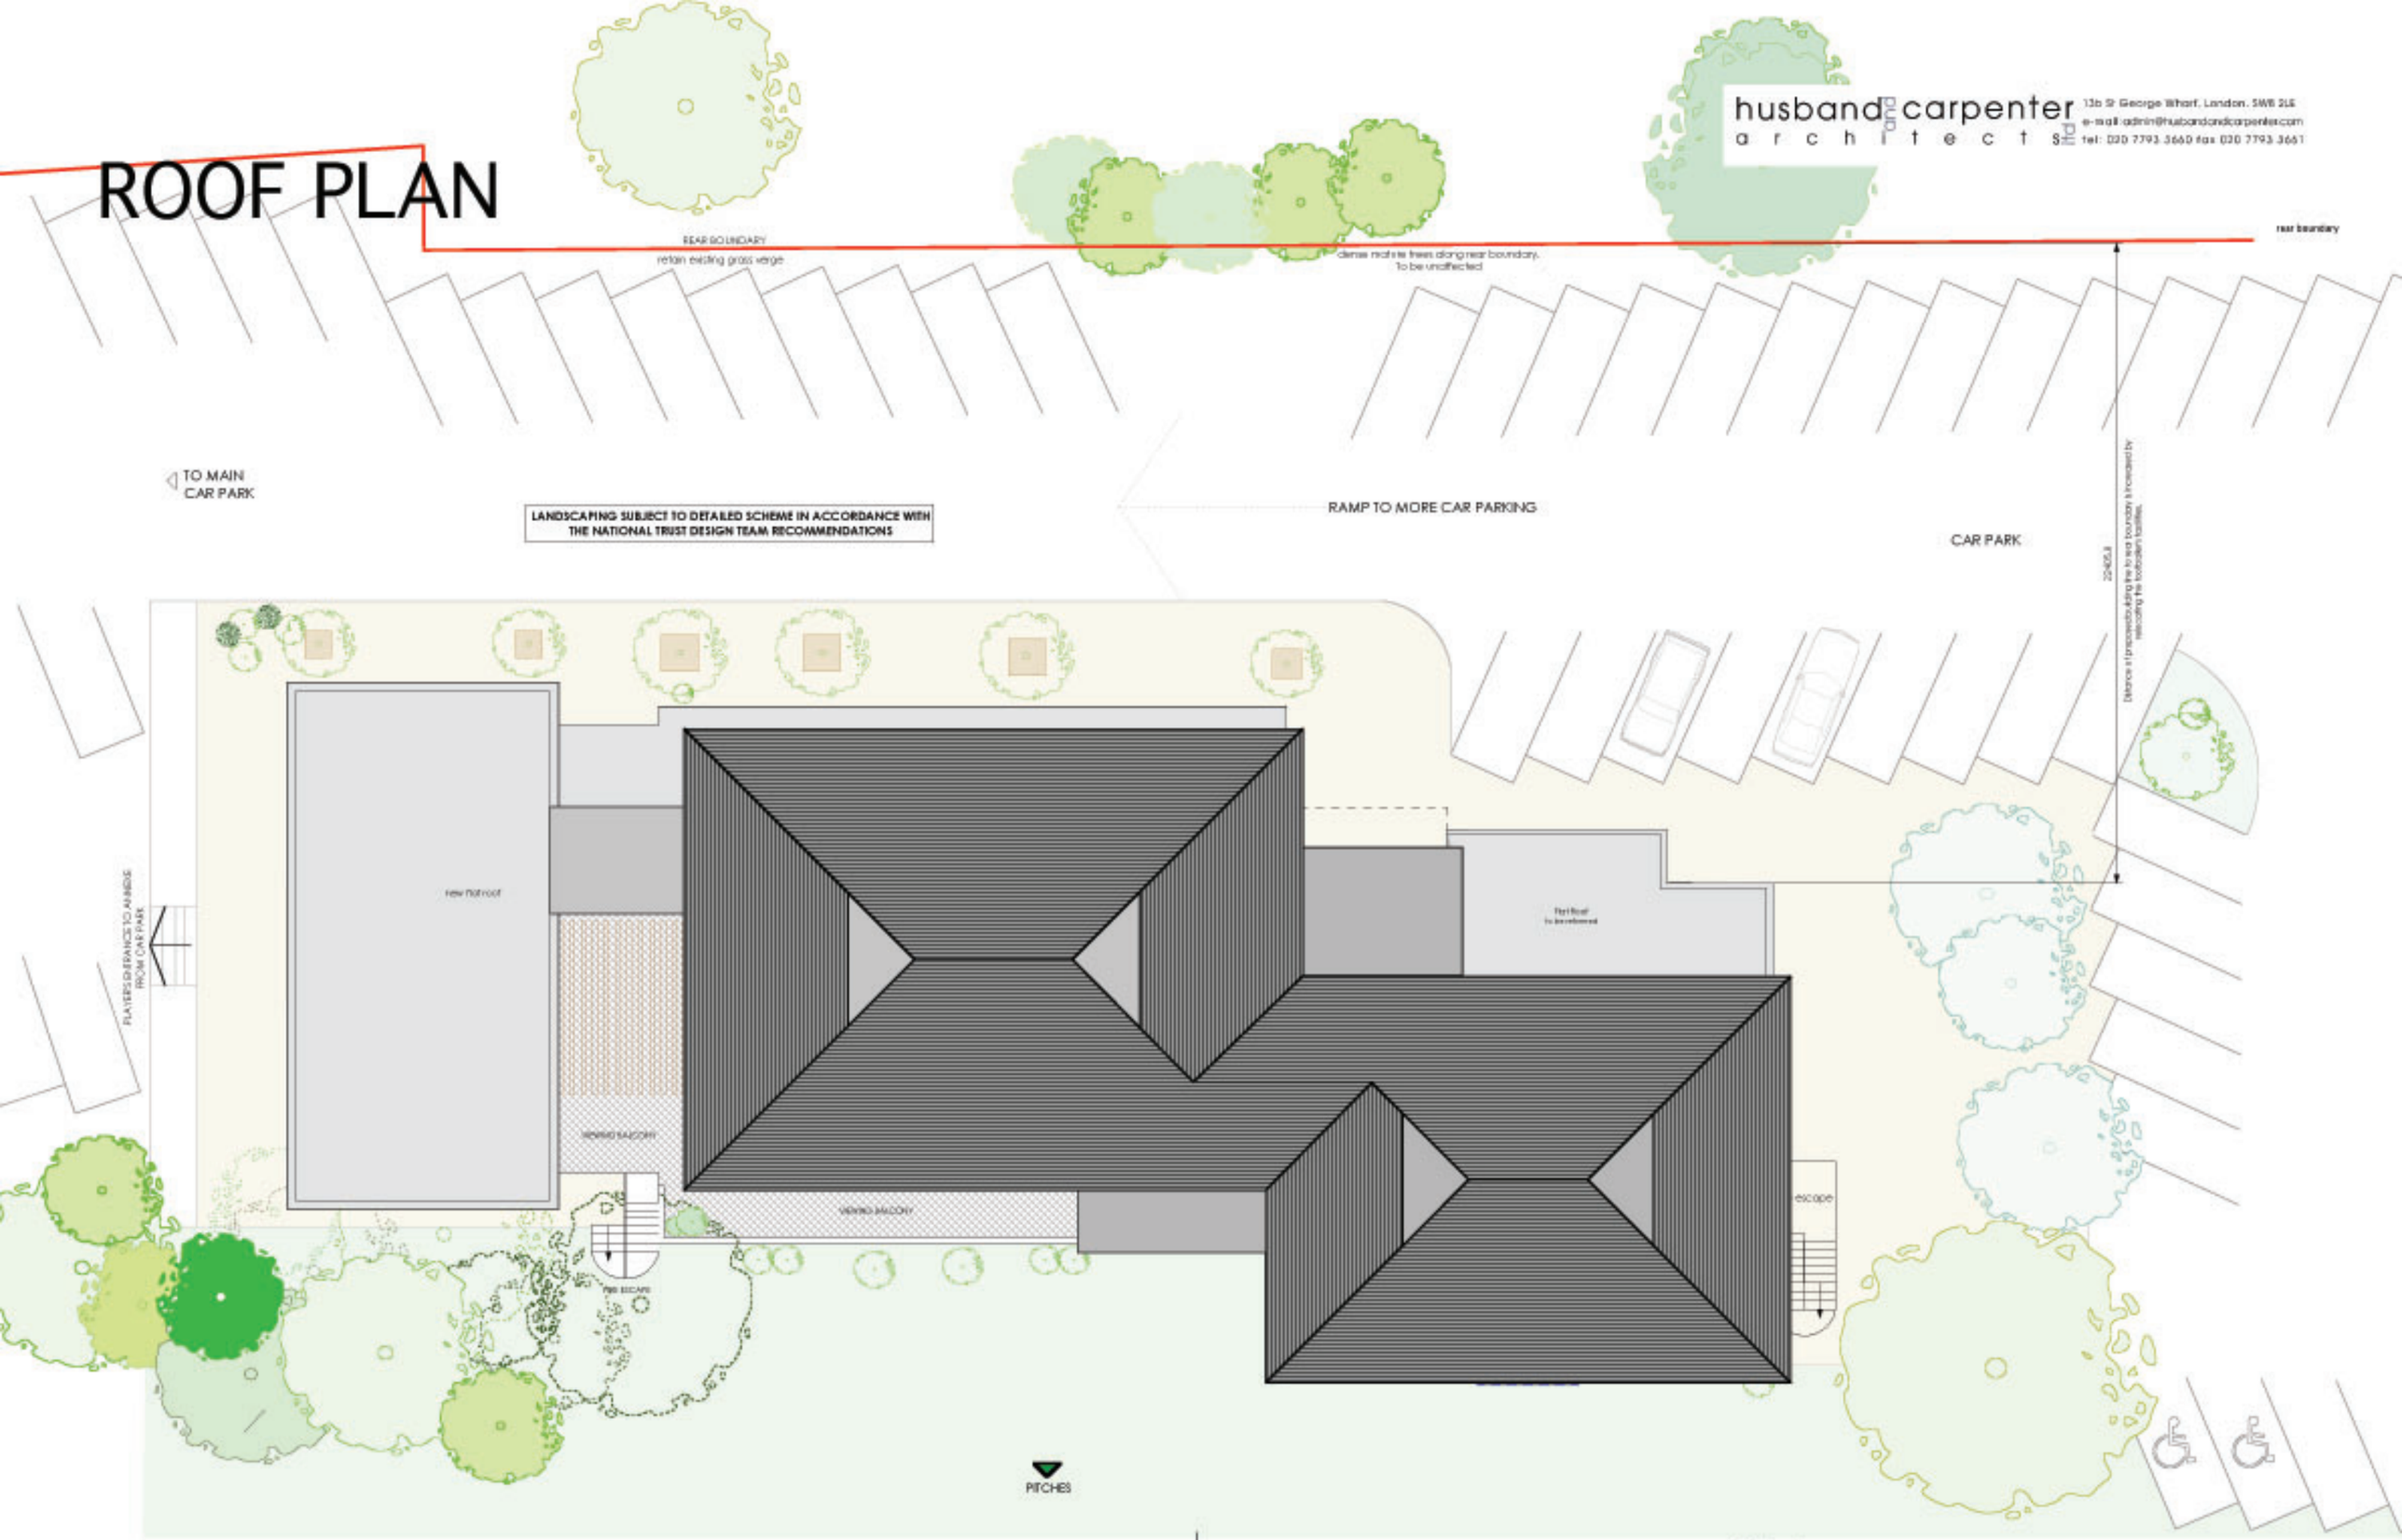

drawing notes:
This Drawing must not be scaled, only figured dimensions should be used. Large scale Drawings are to be preferred to small scale Drawings in case of discrepancy. This Drawing should not be used for land transfer. This Drawing should not be used in isolation. If there are any discrepancies, or contradictions between this and other information, it should be brought to the Architect's attention. Any Adjoining Buildings/Landscape Features shown are for illustrative purposes only, and have not been formally surveyed for this Drawing unless noted otherwise. This Drawing and the information contained thereon are the copyright of the Architects, and must not be reproduced in part or whole, or disclosed to third parties, unless agreed in writing with Husband & Carpenter Architects Ltd.

project: A NEW CHARITY ANNEXE TO THE EXISTING SPORTS PAVILION

client: DORKING RUGBY FOOTBALL CLUB LIMITED

Revision notes:

drawing title: PROPOSED ROOF PLAN

date	scale	project no	drawing no	revision
AUG 2009	1:100@A1	2068	PL03	-